
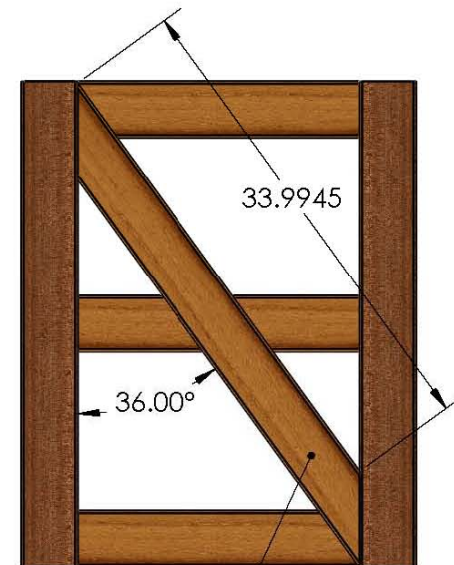
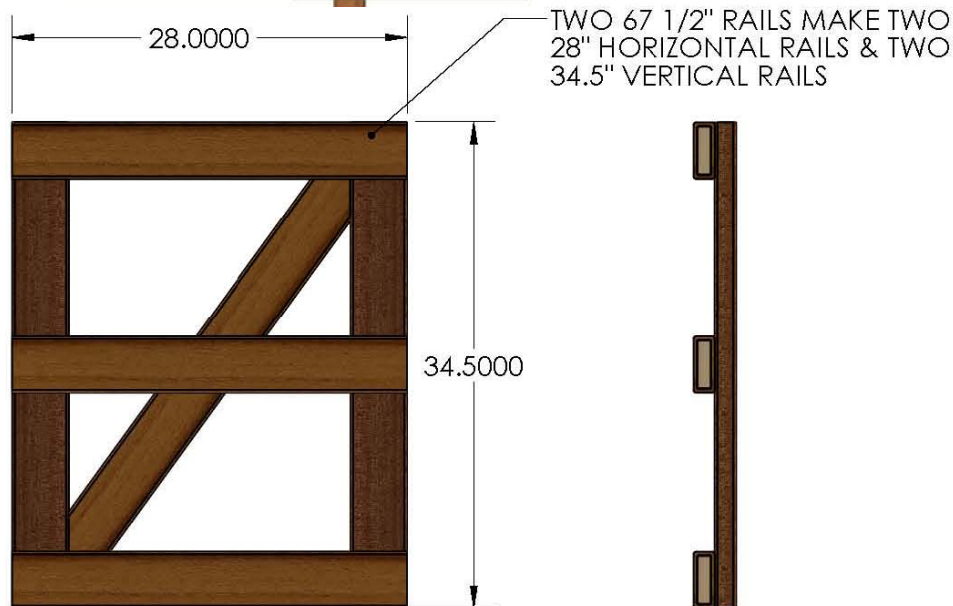
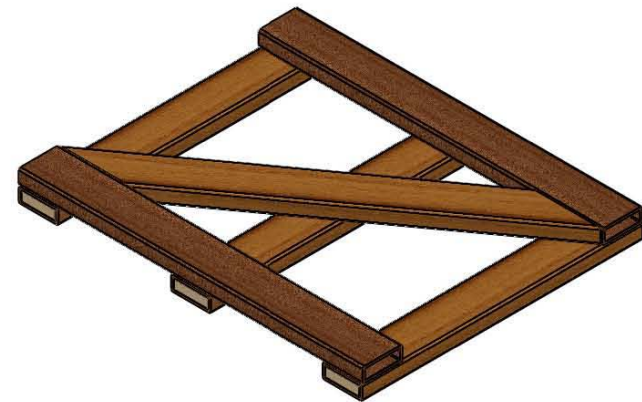


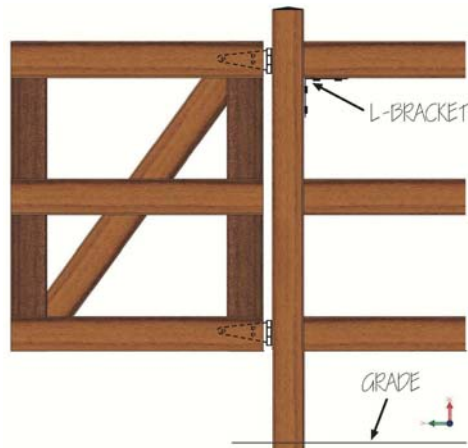

39 1/2" OFFAL FROM ONE 28" HORIZONTAL RAIL

GATE REQUIREMENTS:

- 3 - Woodshades Rails Model # FNS RL 67.5 WS (1 3/4" x 3 3/4" - 67 1/2")
- 27 - 2 1/2" Stainless Steel or Composite Deck Screws
- 1 set Heavy Duty Gate Hinges
- 1 handle and latch set
- 1 - 90 degree angle bracket 2 1/2" x 2 1/2" with screws

DO NOT SCALE DRAWING		CHECKED BY	Fiberon 181 Random Dr. New London, NC 28127	
		QA APPROVED		
		MPG APPROVED	DESCRIPTION GATE: POST-N-RAIL (W/67 1/2" RAILS)	
		DRAWN R. LADDIN		
SCALE 1:12	PART VOLUME	MATERIAL	DWG NO. E-00460	DATE 10/14/2011
		SIZE A	SHEET 1 OF 1	

5

4

3

2

1